ork of Providing and Laying 300mm dia RCC NP3 Class Pipeline at 2nd cross, 3rd cross, 5th cross and 15th cross SR Nagar coming under Sudhamanagar service station of AEESW-1 Sub Dvn

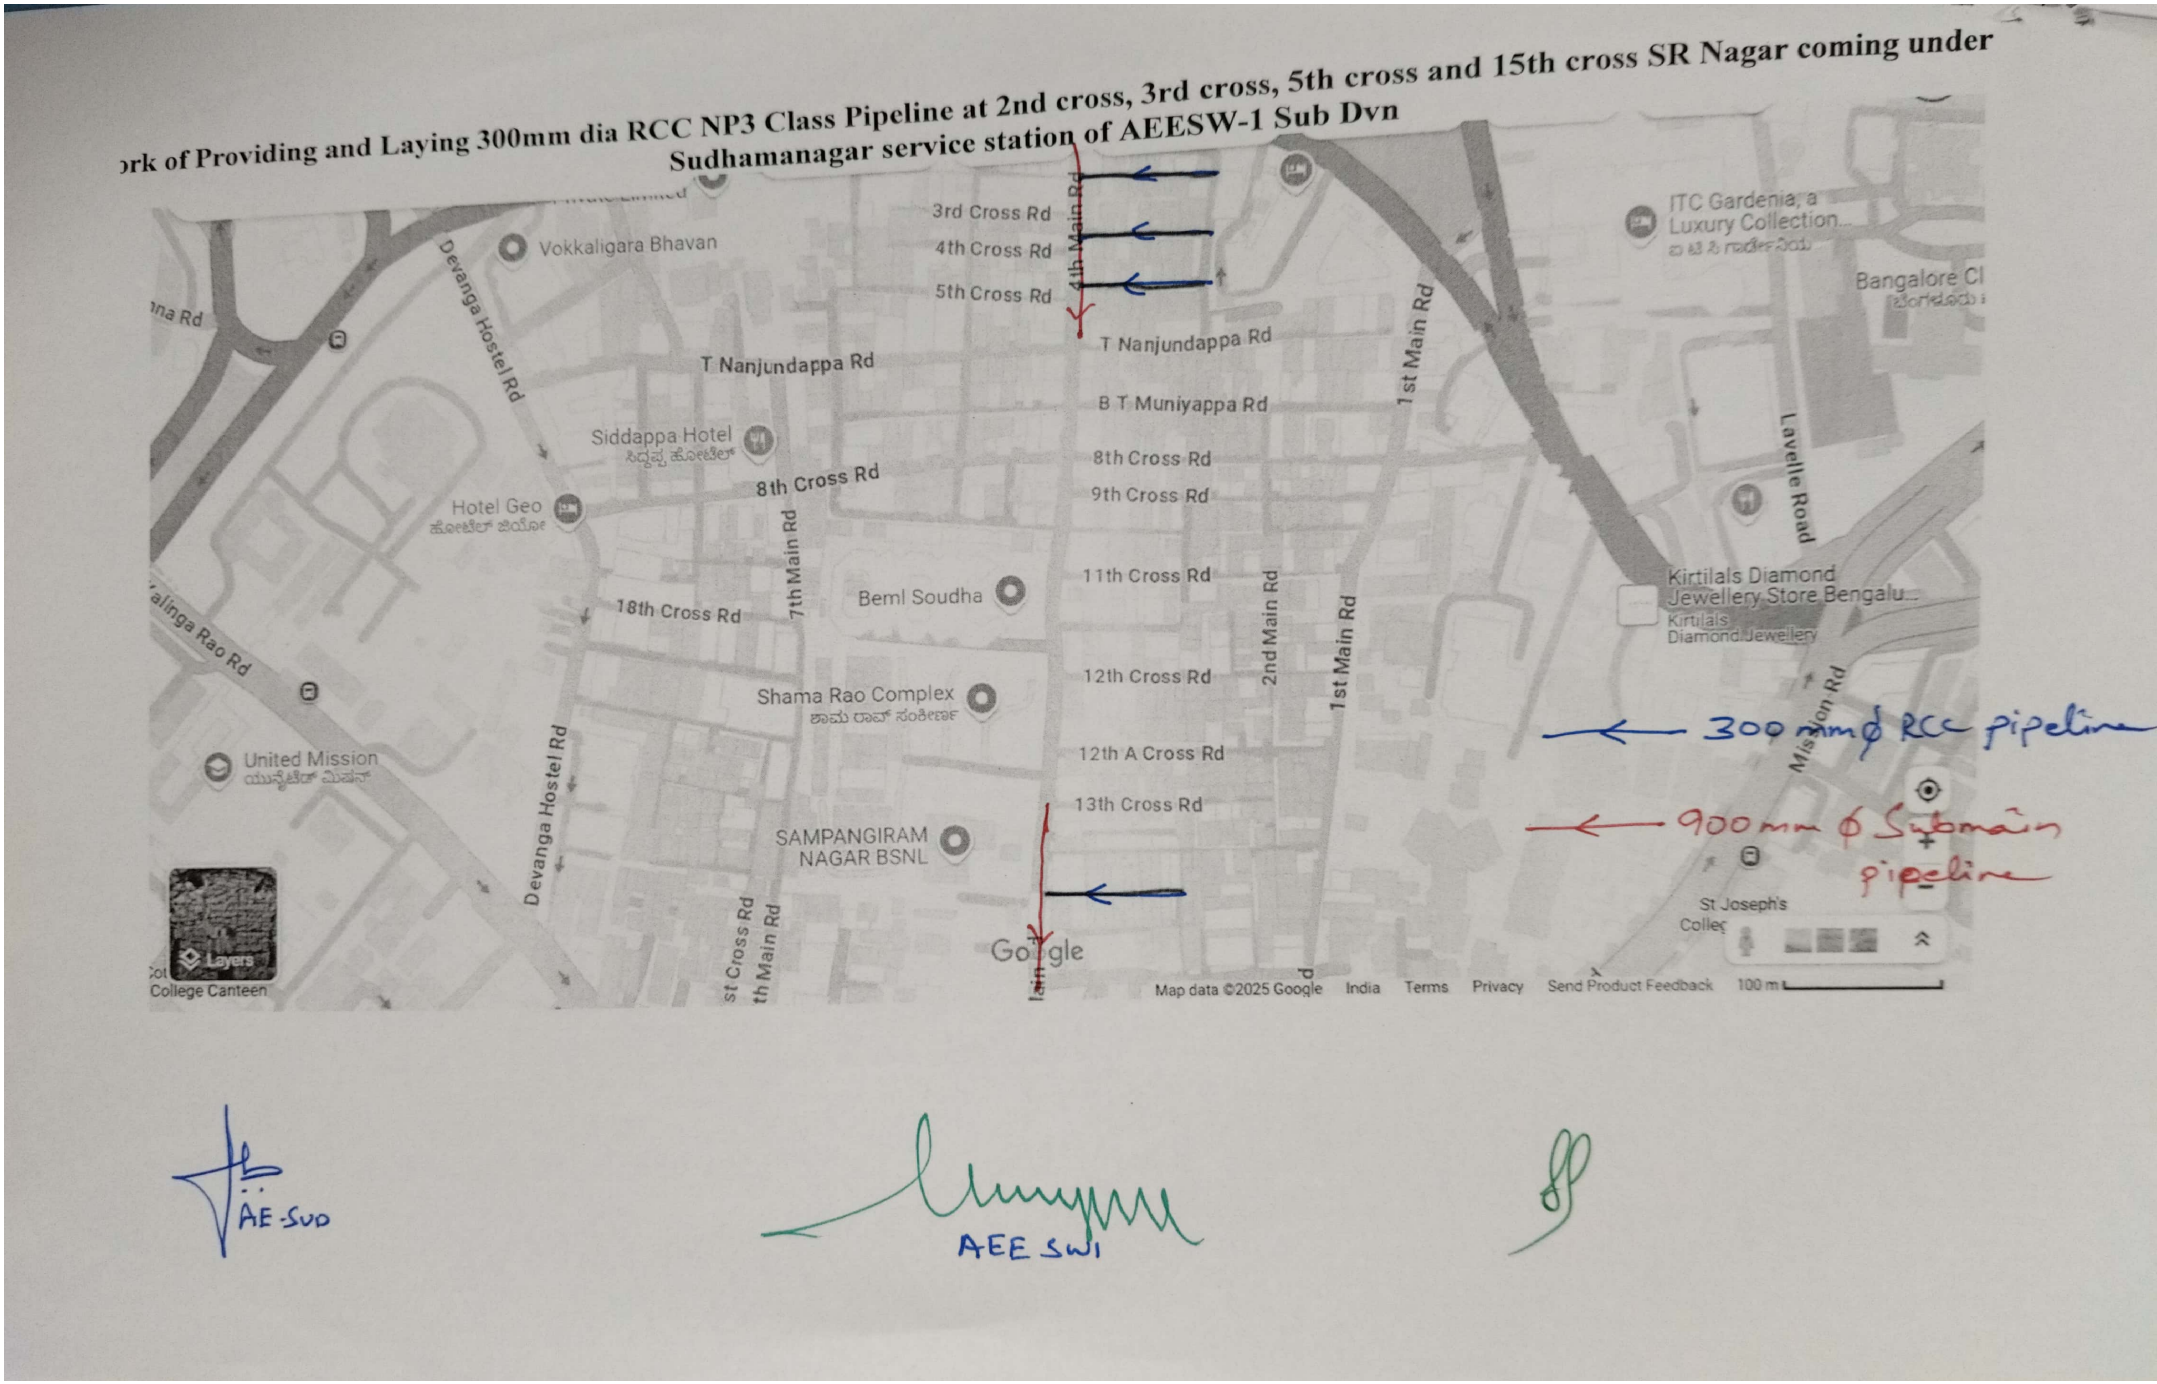

AE-SUD

AEE SW1

Scanned with OKEN Scanner